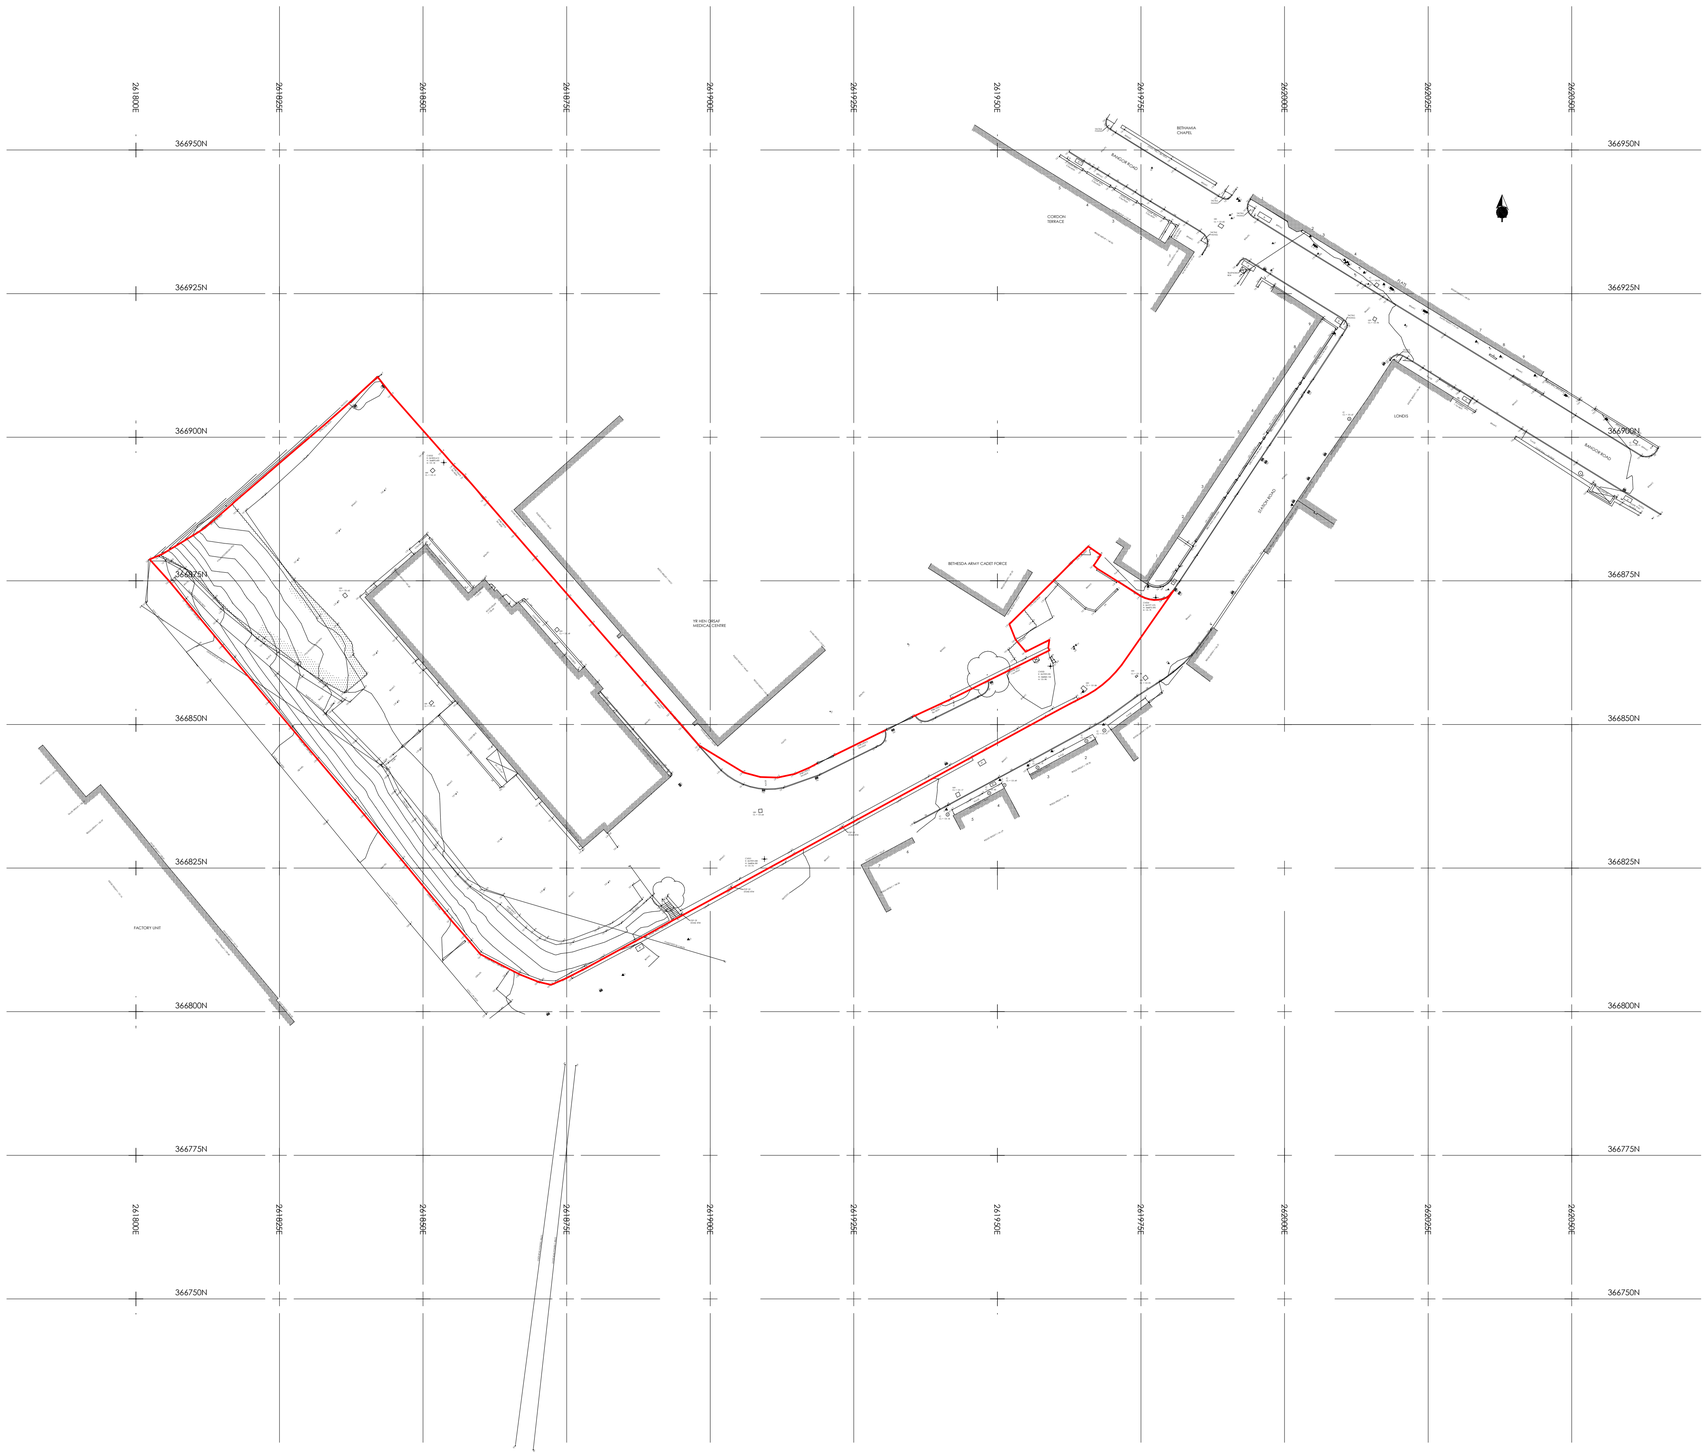

1 | 02 - SITE SURVEY
SCALE 1:500

REV	DESCRIPTION	DATE	BY
A	Consultation issue	15/09/17	LJ

THIS DRAWING IS THE COPYRIGHT OF AINSLEY GOMMON ARCHITECTS. DO NOT SCALE FROM THIS DRAWING. WORK TO FIGURED DIMENSIONS ONLY. CHECK ALL DIMENSIONS ON SITE. ANY DISCREPANCIES TO BE NOTIFIED TO THE ARCHITECT. ELEMENTS OF STRUCTURE SHOWN ARE INDICATIVE AND FOR GUIDANCE. FINAL DESIGN TO BE AS STRUCTURAL ENGINEERS DETAILS AND SPECIFICATION.

PROJECT

SAFLE'R HEN ORSAF, STATION ROAD, BETHESDA
for GRWP CYNEFIN

DRAWING TITLE

PLANNING - EXISTING SITE PLAN

SCALE	DATE	DRAWN	CHECKED
1 : 500@A1	18/07/16	IO	GJ

DRAWING STATUS: PRELIMINARY

JOB No	DRAWING No	REVISION
C872	002	A

AINSLEY GOMMON ARCHITECTS
THE OLD POLICE STATION, 15 GLYNNE WAY, HAWARDEN, CH5 3NS
Tel: 01244 537 100 | wales@agarchitects.co.uk | www.agarchitects.co.uk
Ainsley Gommon Architects Ltd. Registered in England & Wales No.4187948
Registered Office: 1 Price Street, Hamilton Square, Birkenhead CH41 6JN

PRINTED: 15/09/2017 10:37:57

A1